EXPLODED VIEWS
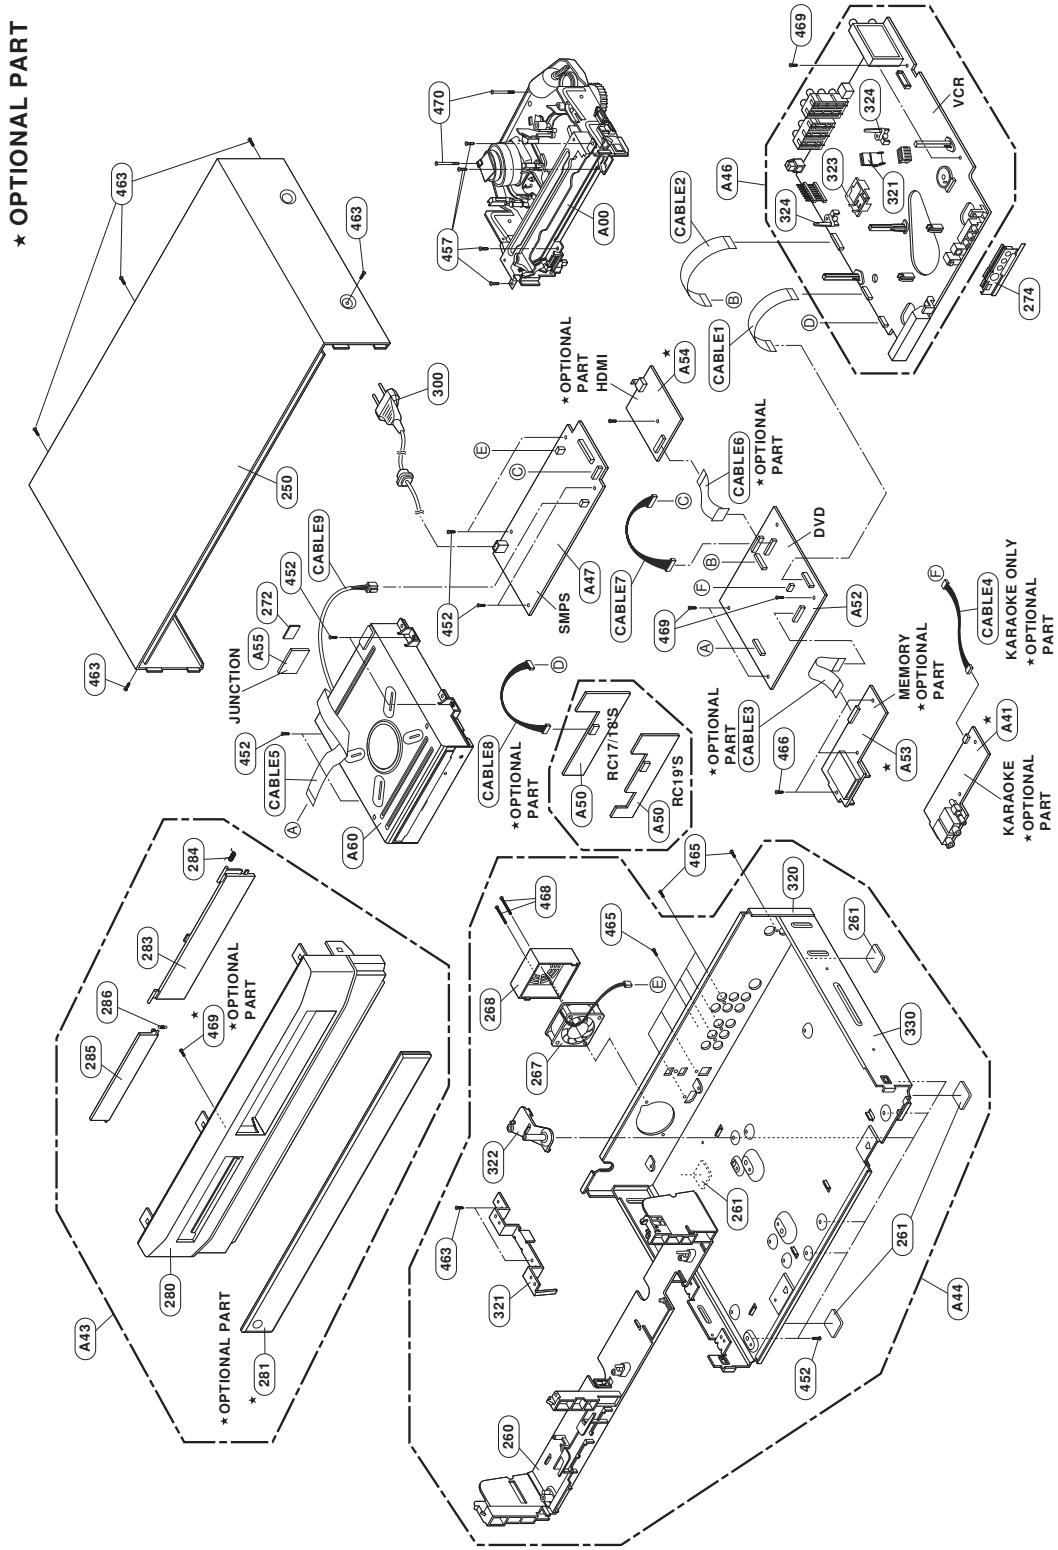
1. CABINET AND MAIN FRAME SECTION